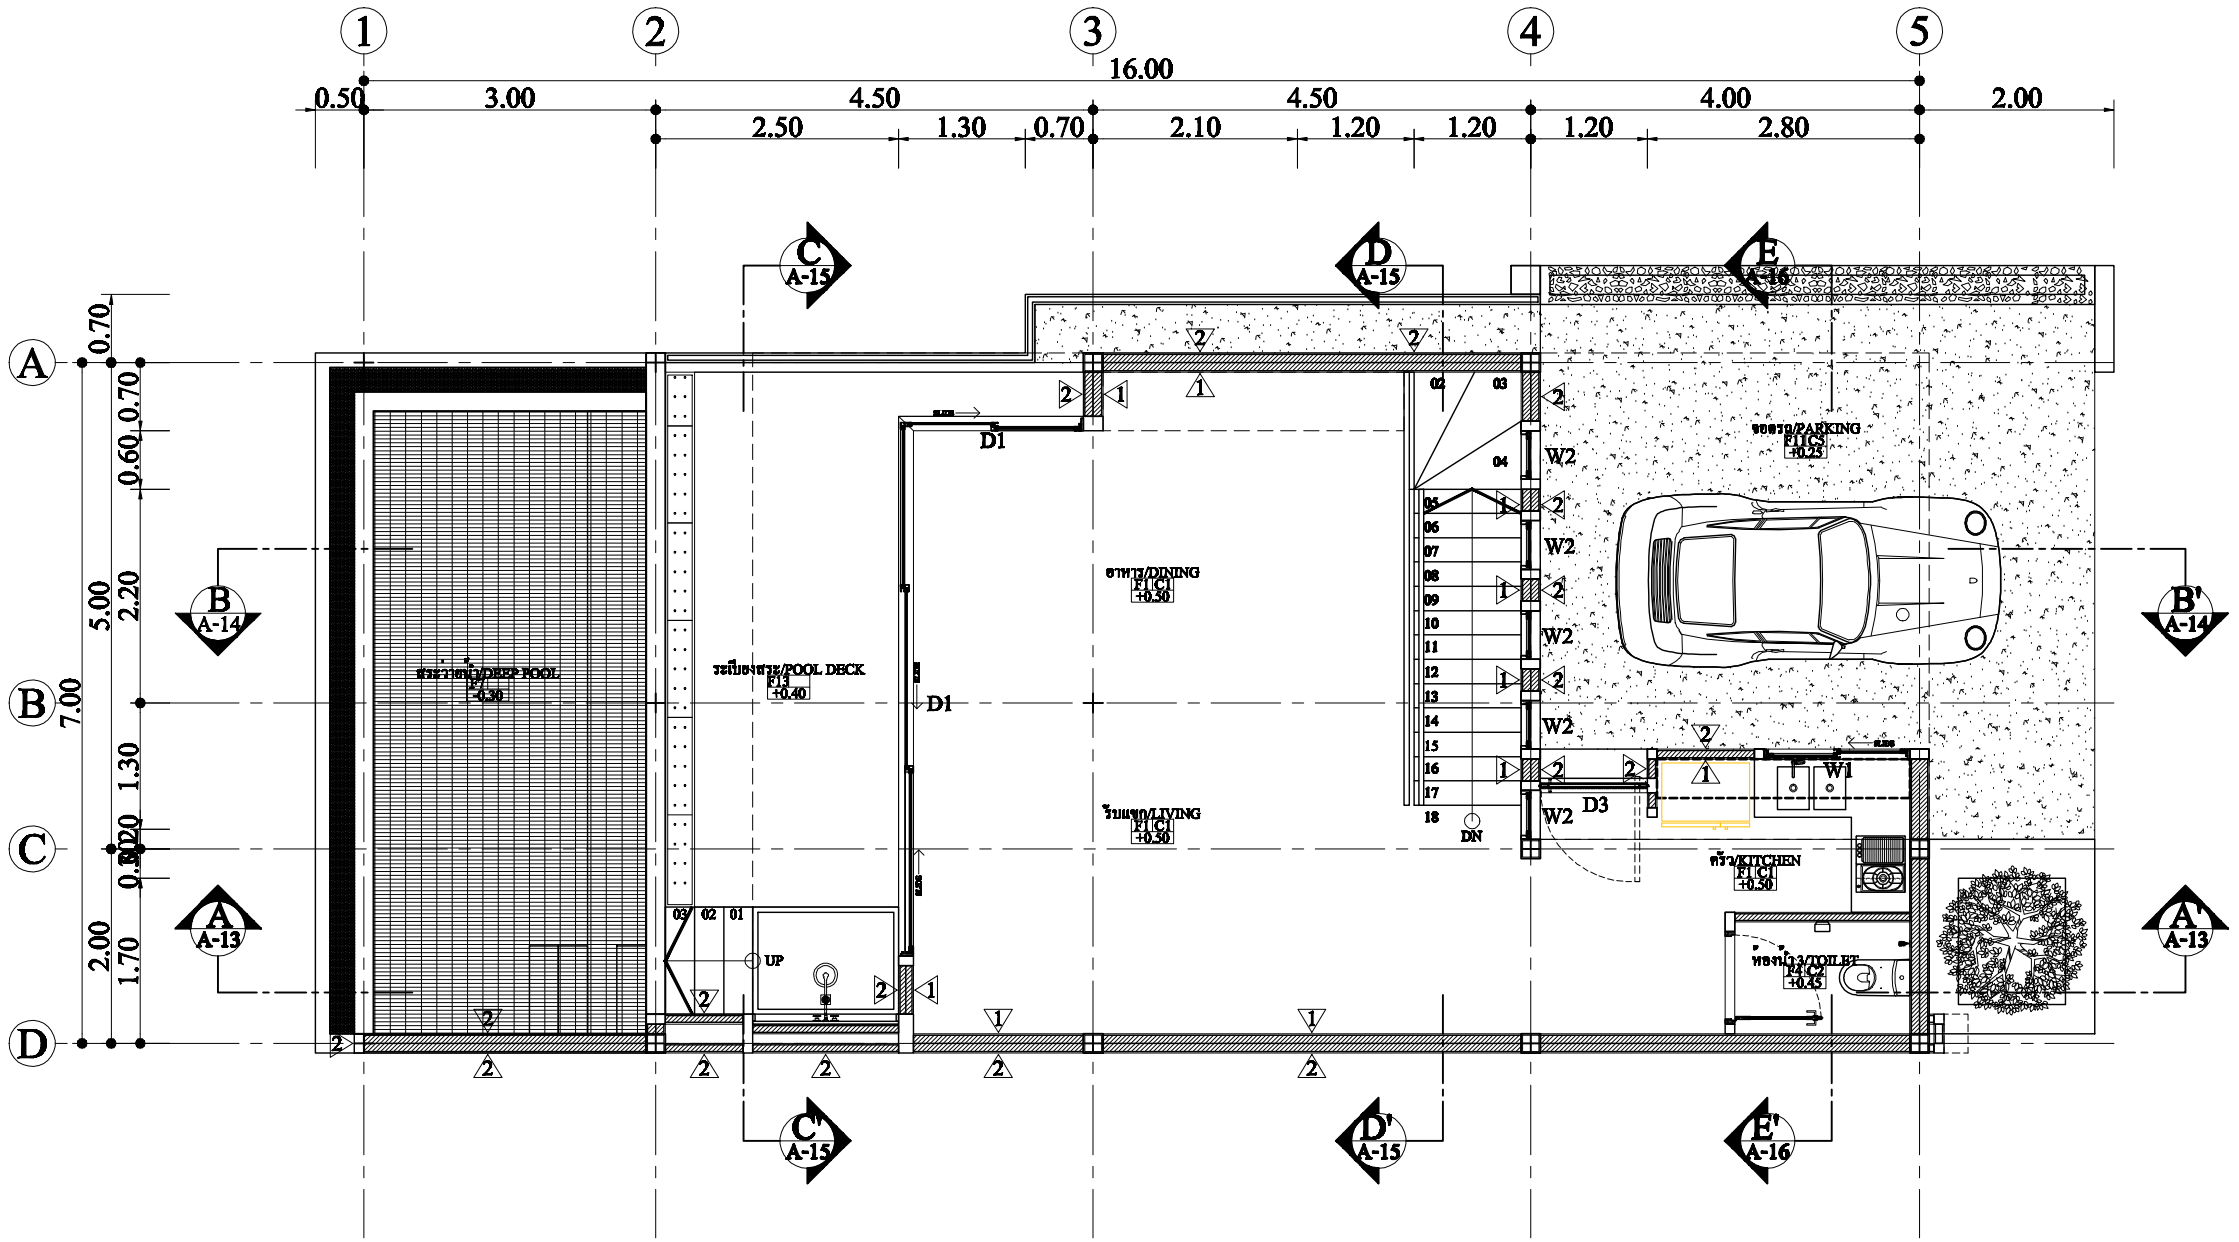

Villa I J - 3

แปลนพื้นชั้นที่ 1 วิลล่า 2 ห้องนอน

มาตราส่วน 1:75

GROUND FLOOR PLAN VILLA 2 BEDROOM

SCALE 1:75

PROJECT NAME:

Q71 POOL VILLAS
บ้านพักอาศัย สูง 2 ชั้น

LOCATION:
บ้านบางรักษ์ ต.บ่อผุด
อ.เกาะสมุย จ.สุราษฎร์ธานี

OWNER :

ARCHITECT: SIGNATURE
อรรถสิทธิ์ ศรีขุนทด ภ-สถ.7357
AUTTASIT SRIKUNTOD

STRUCTURAL ENGINEER:
ประสิทธิ์ สัจจะสิริรักษ์ ภ.ธ.51675
PRASIT SAJASIRIRAK

ELECTRICAL ENGINEER :

SANITARY ENGINEER :

MECHANICAL ENGINEER :

INTERIOR ARCHITECT :

LANDSCAPE ARCHITECT :

DRAWING TITLE:
แบบสถาปัตยกรรม
ARCHITECTURE DRAWING

KEY PLAN :

REVISION / APPROVAL :

CHECKED BY :

DRAWN BY :
อรรถสิทธิ์ ศรีขุนทด ภ-สถ.7357
AUTTASIT SRIKUNTOD

SCALE :

DATE: 30 10 2013

DRAWING NO: A-07 TOTAL: 90

GENERAL NOTES :
ALL DESIGNS ARE PROPERTY OF STUDIO ARCHITECT AUTTASIT SRIKUNTOD AND CANNOT BE USED WITHOUT THEIR WRITTEN PERMISSION ALL PRINTS SPECIFICATIONS COPY PRINTS ARE THE PROPERTY OF STUDIO ARCHITECT AUTTASIT SRIKUNTOD

DO NOT SCALE FOR DRAWING
THIS DRAWING IS NOT FOR CONSTRUCTION PURPOSE UNLESS EXPRESSLY STATED